


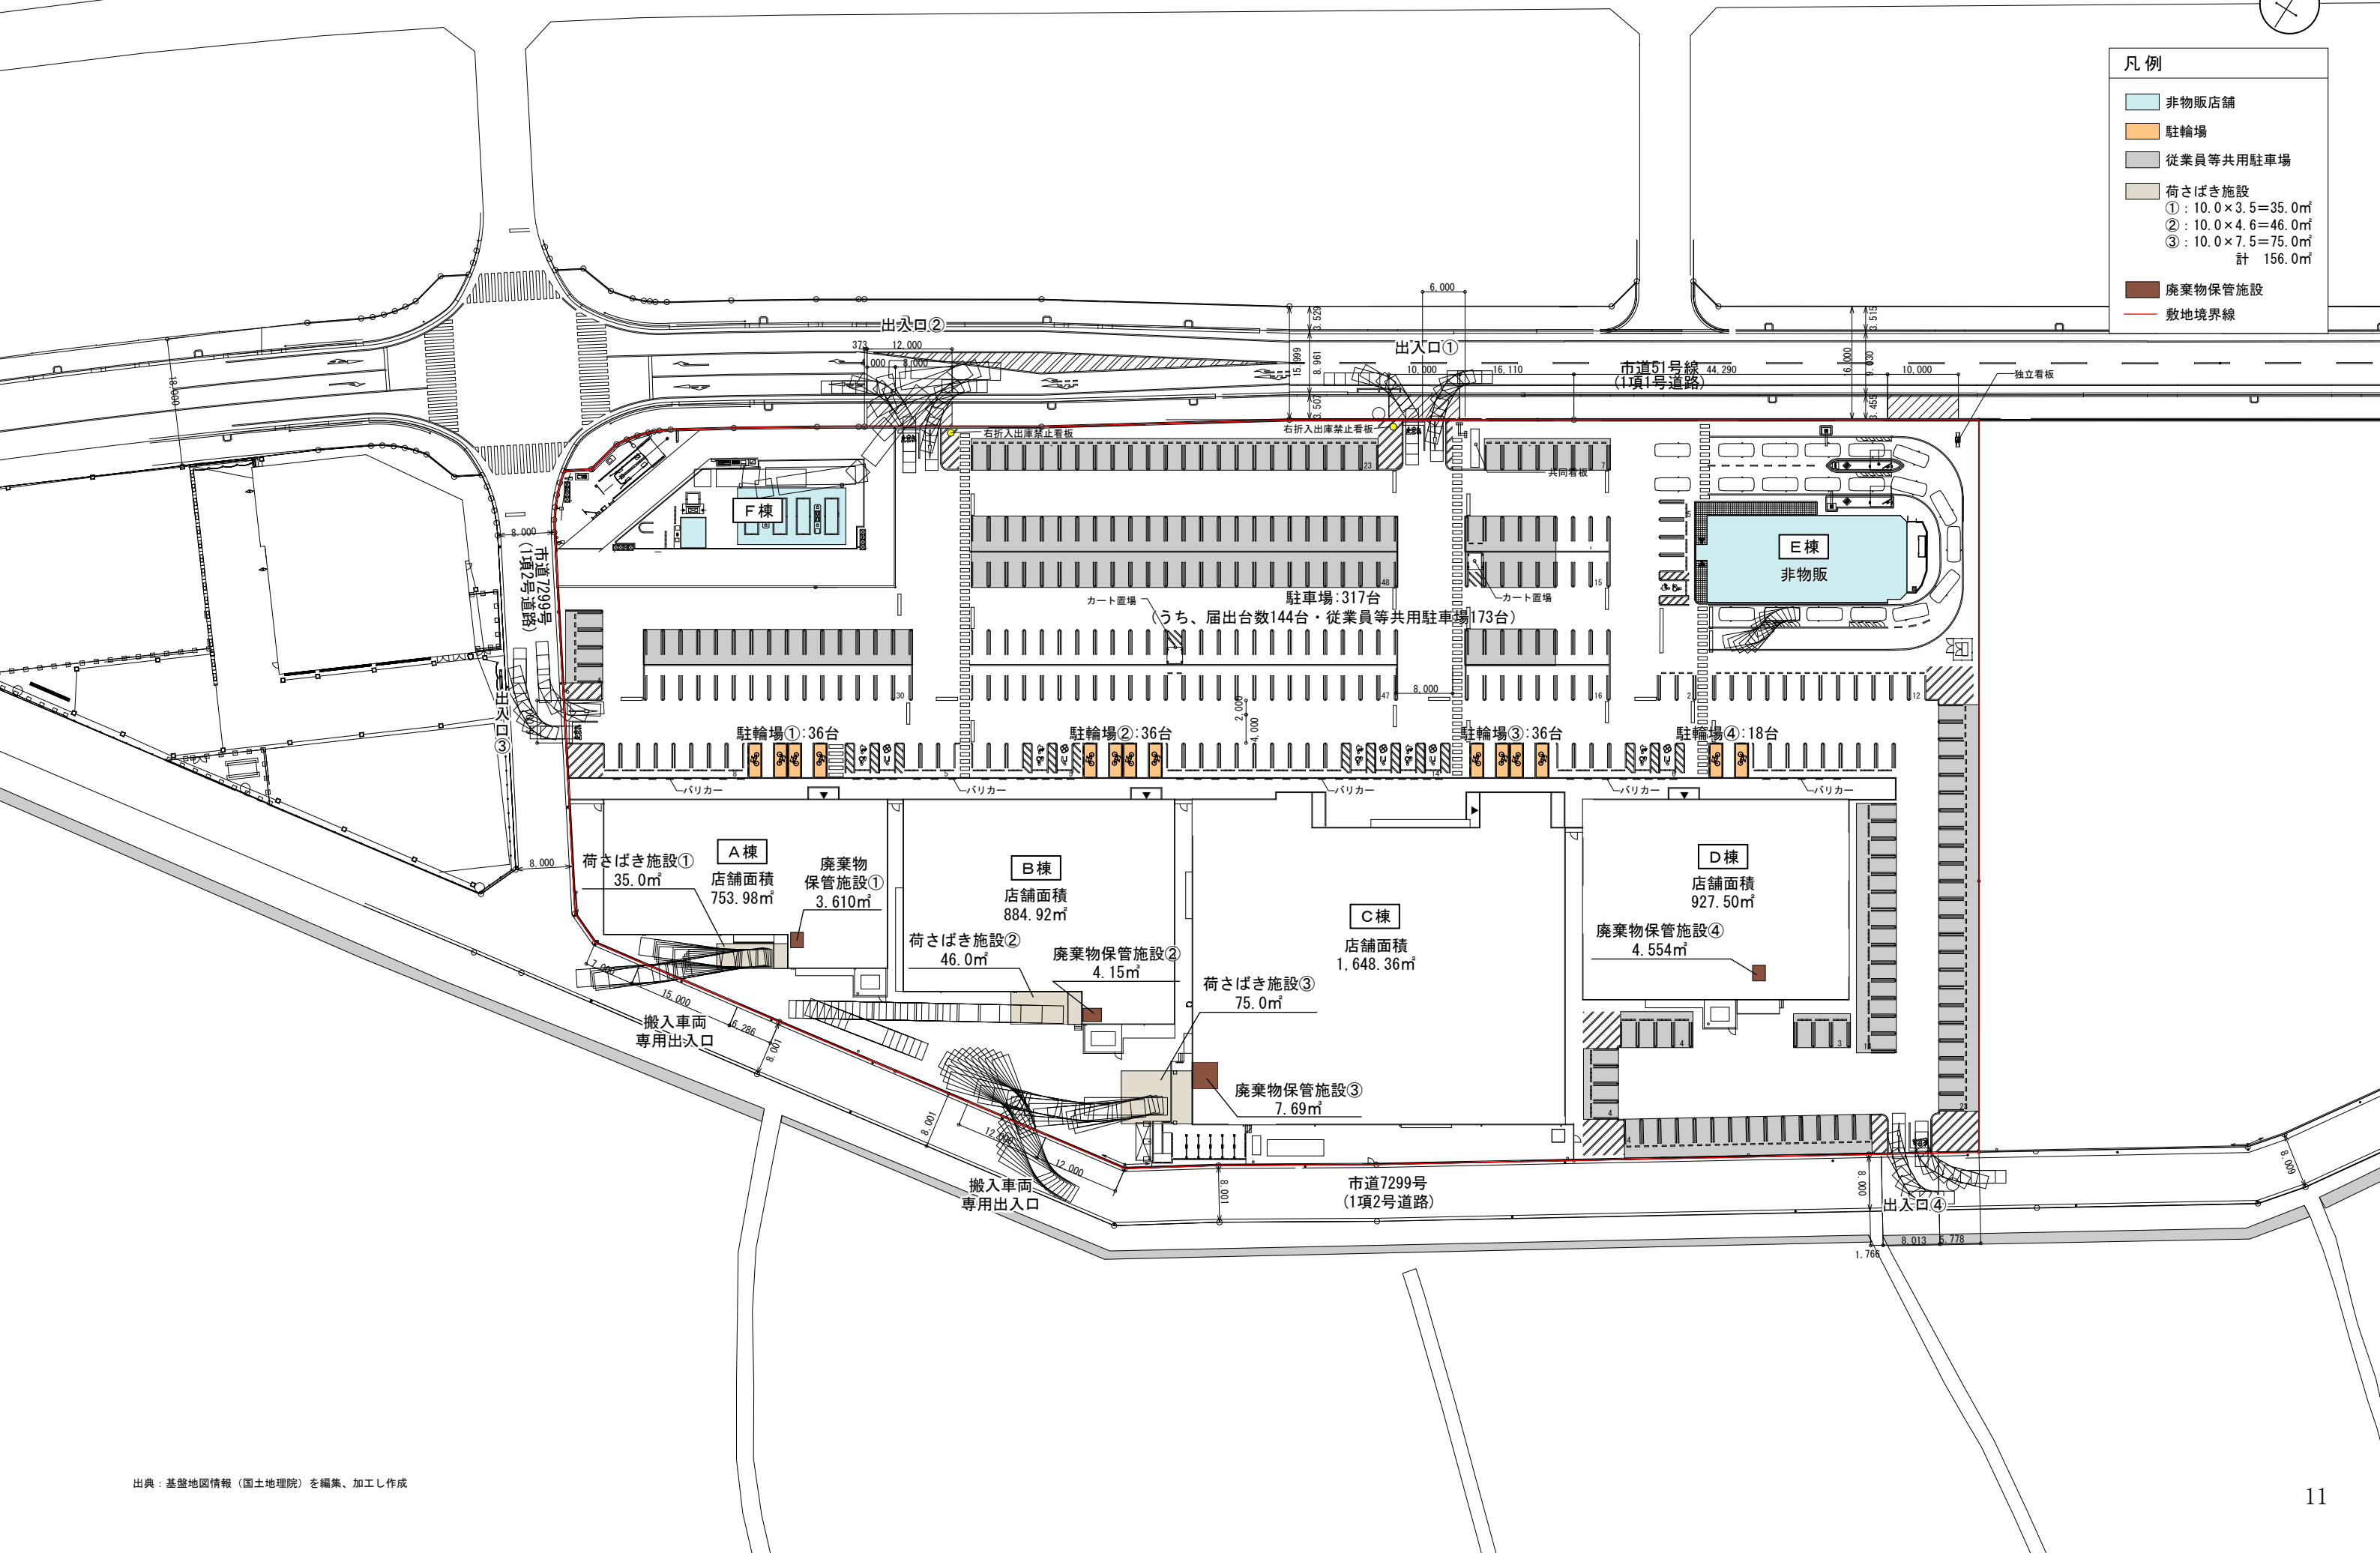


凡 例

- 非物販店舗
- 駐輪場
- 従業員等共用駐車場
- 荷さばき施設
 - ① : $10.0 \times 3.5 = 35.0\text{m}^2$
 - ② : $10.0 \times 4.6 = 46.0\text{m}^2$
 - ③ : $10.0 \times 7.5 = 75.0\text{m}^2$
 - 計 156.0 m^2
- 廃棄物保管施設
- 敷地境界線






- 凡 例
- 非物販店舗
 - 駐輪場
 - 従業員等共用駐車場
 - 荷さばき施設
 - ① : $10.0 \times 3.5 = 35.0\text{m}^2$
 - ② : $10.0 \times 4.6 = 46.0\text{m}^2$
 - ③ : $10.0 \times 7.5 = 75.0\text{m}^2$
 - 計 156.0 m^2
 - 廃棄物保管施設
 - 敷地境界線

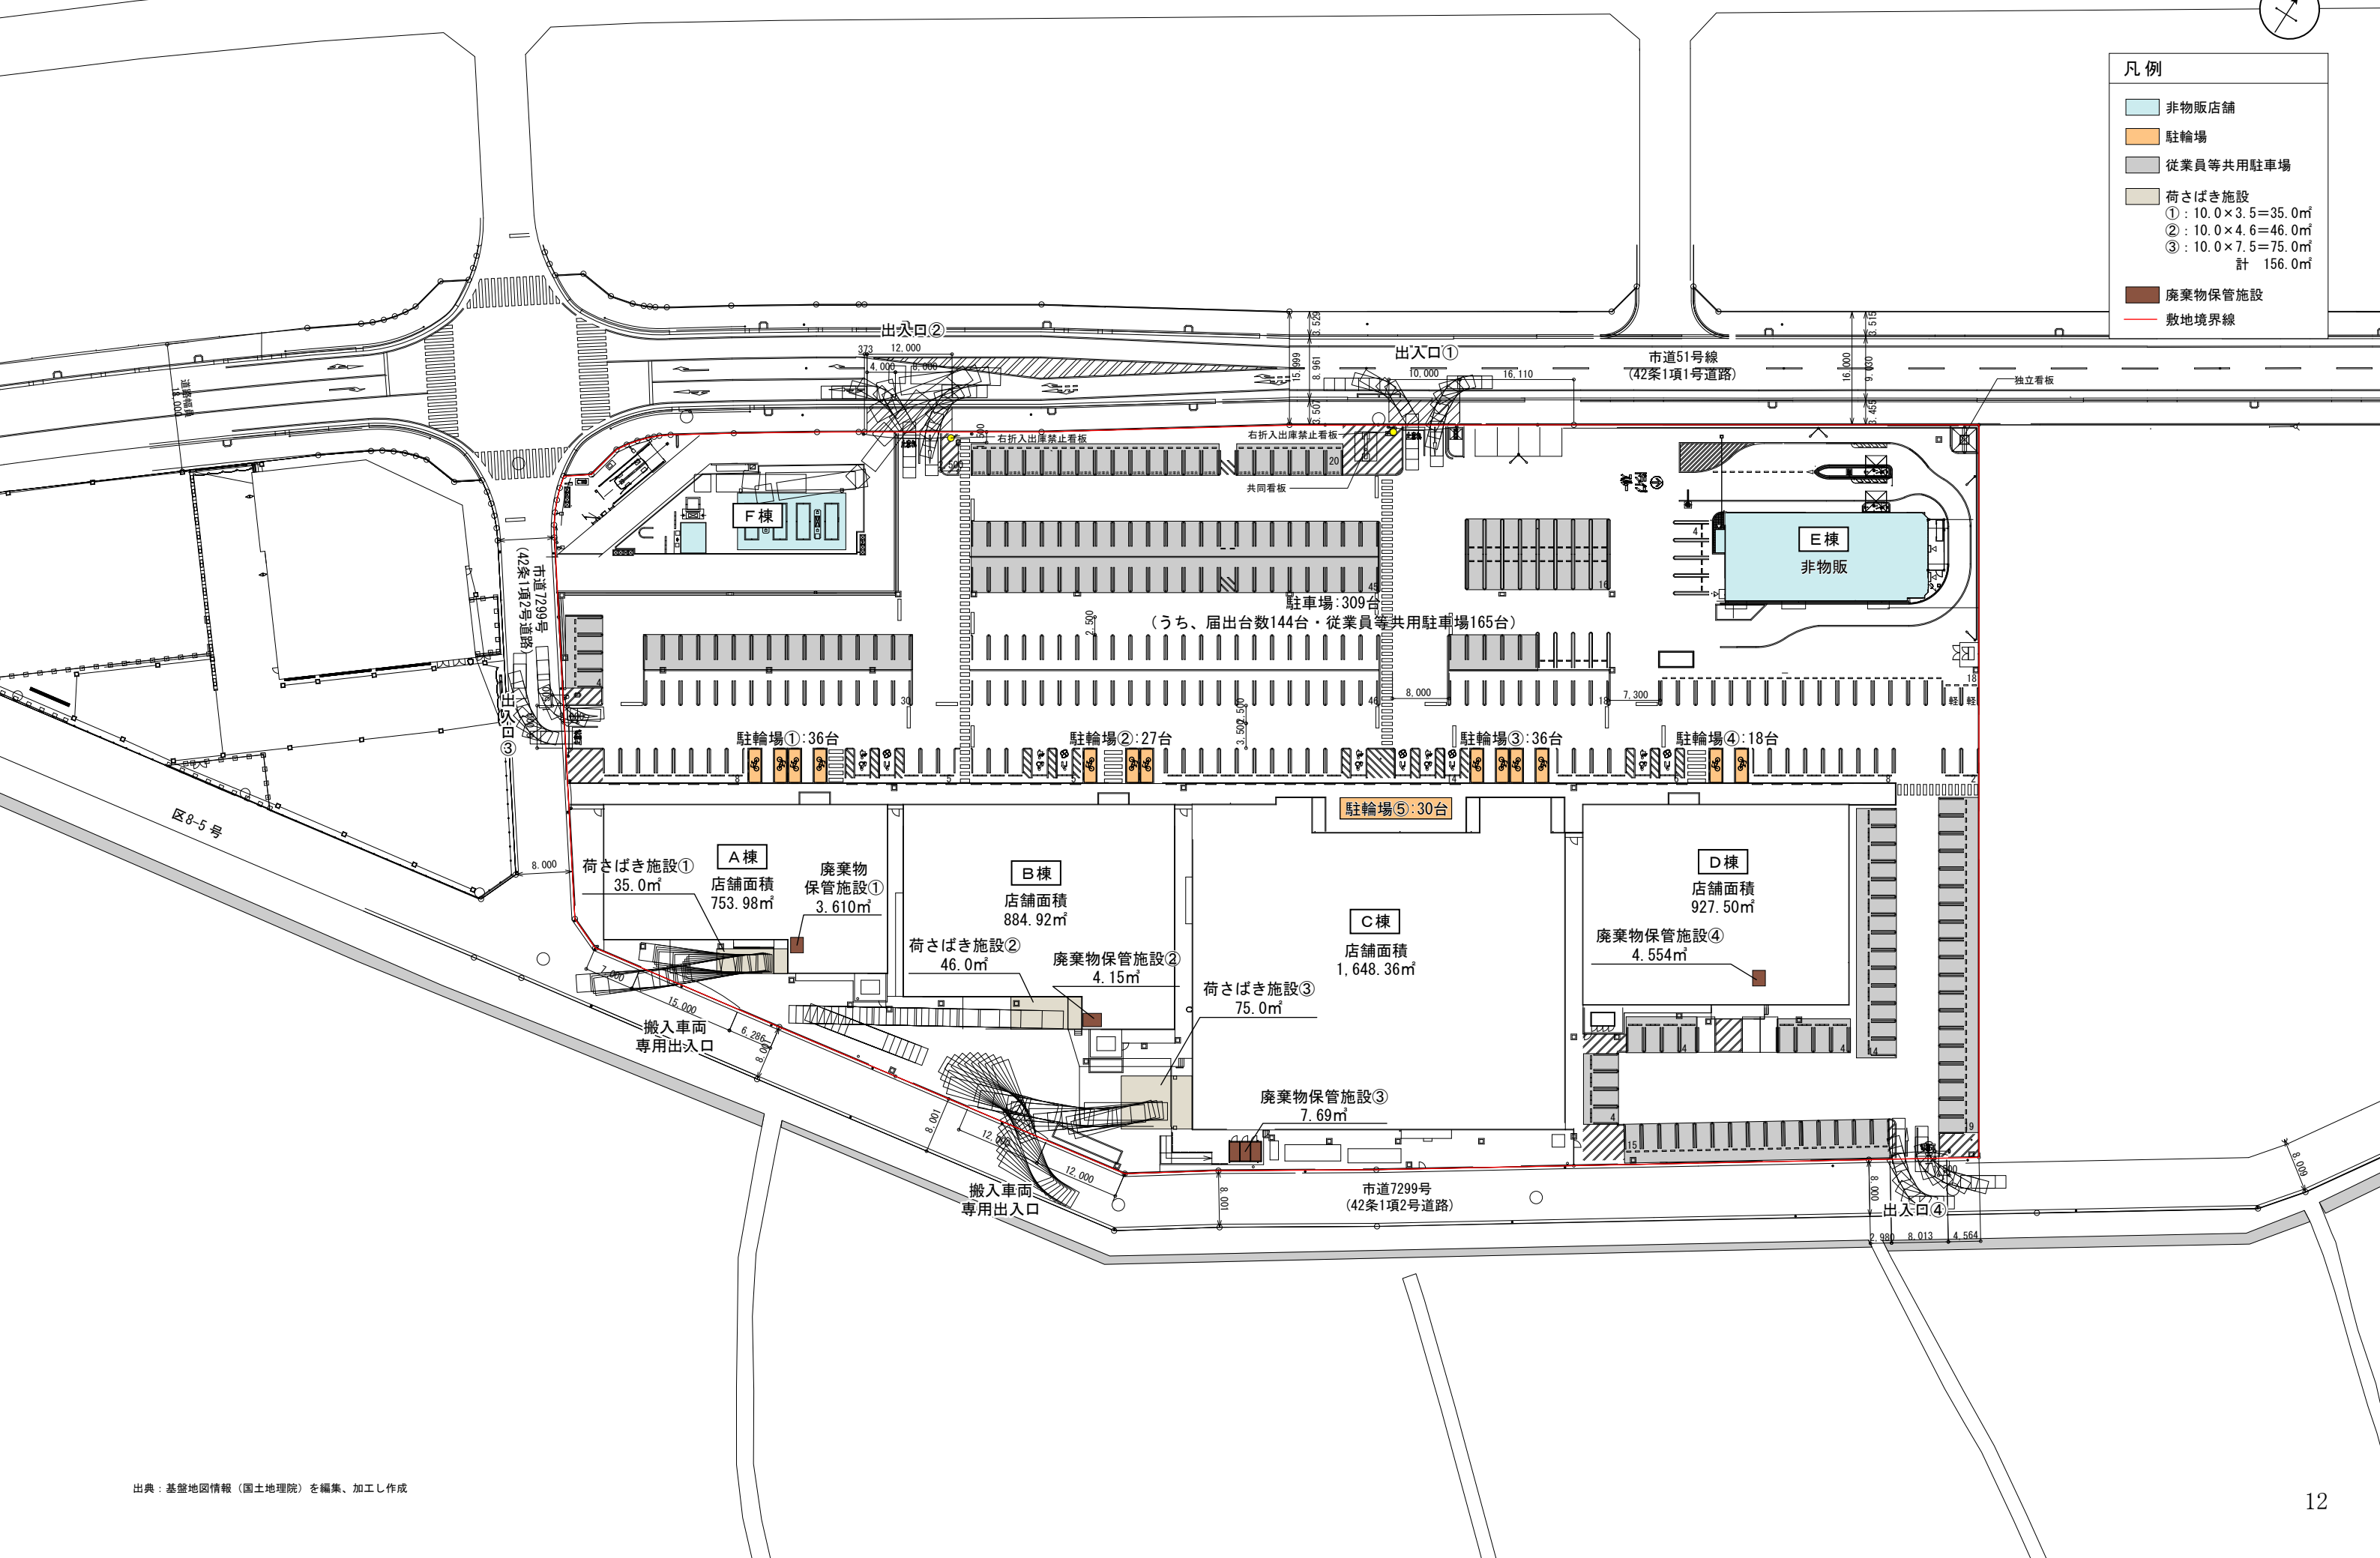




凡 例

- 物販店舗
- 荷さばき施設
③: 10.0 × 7.5 = 75.0㎡
- 廃棄物保管施設③ 7.69㎡

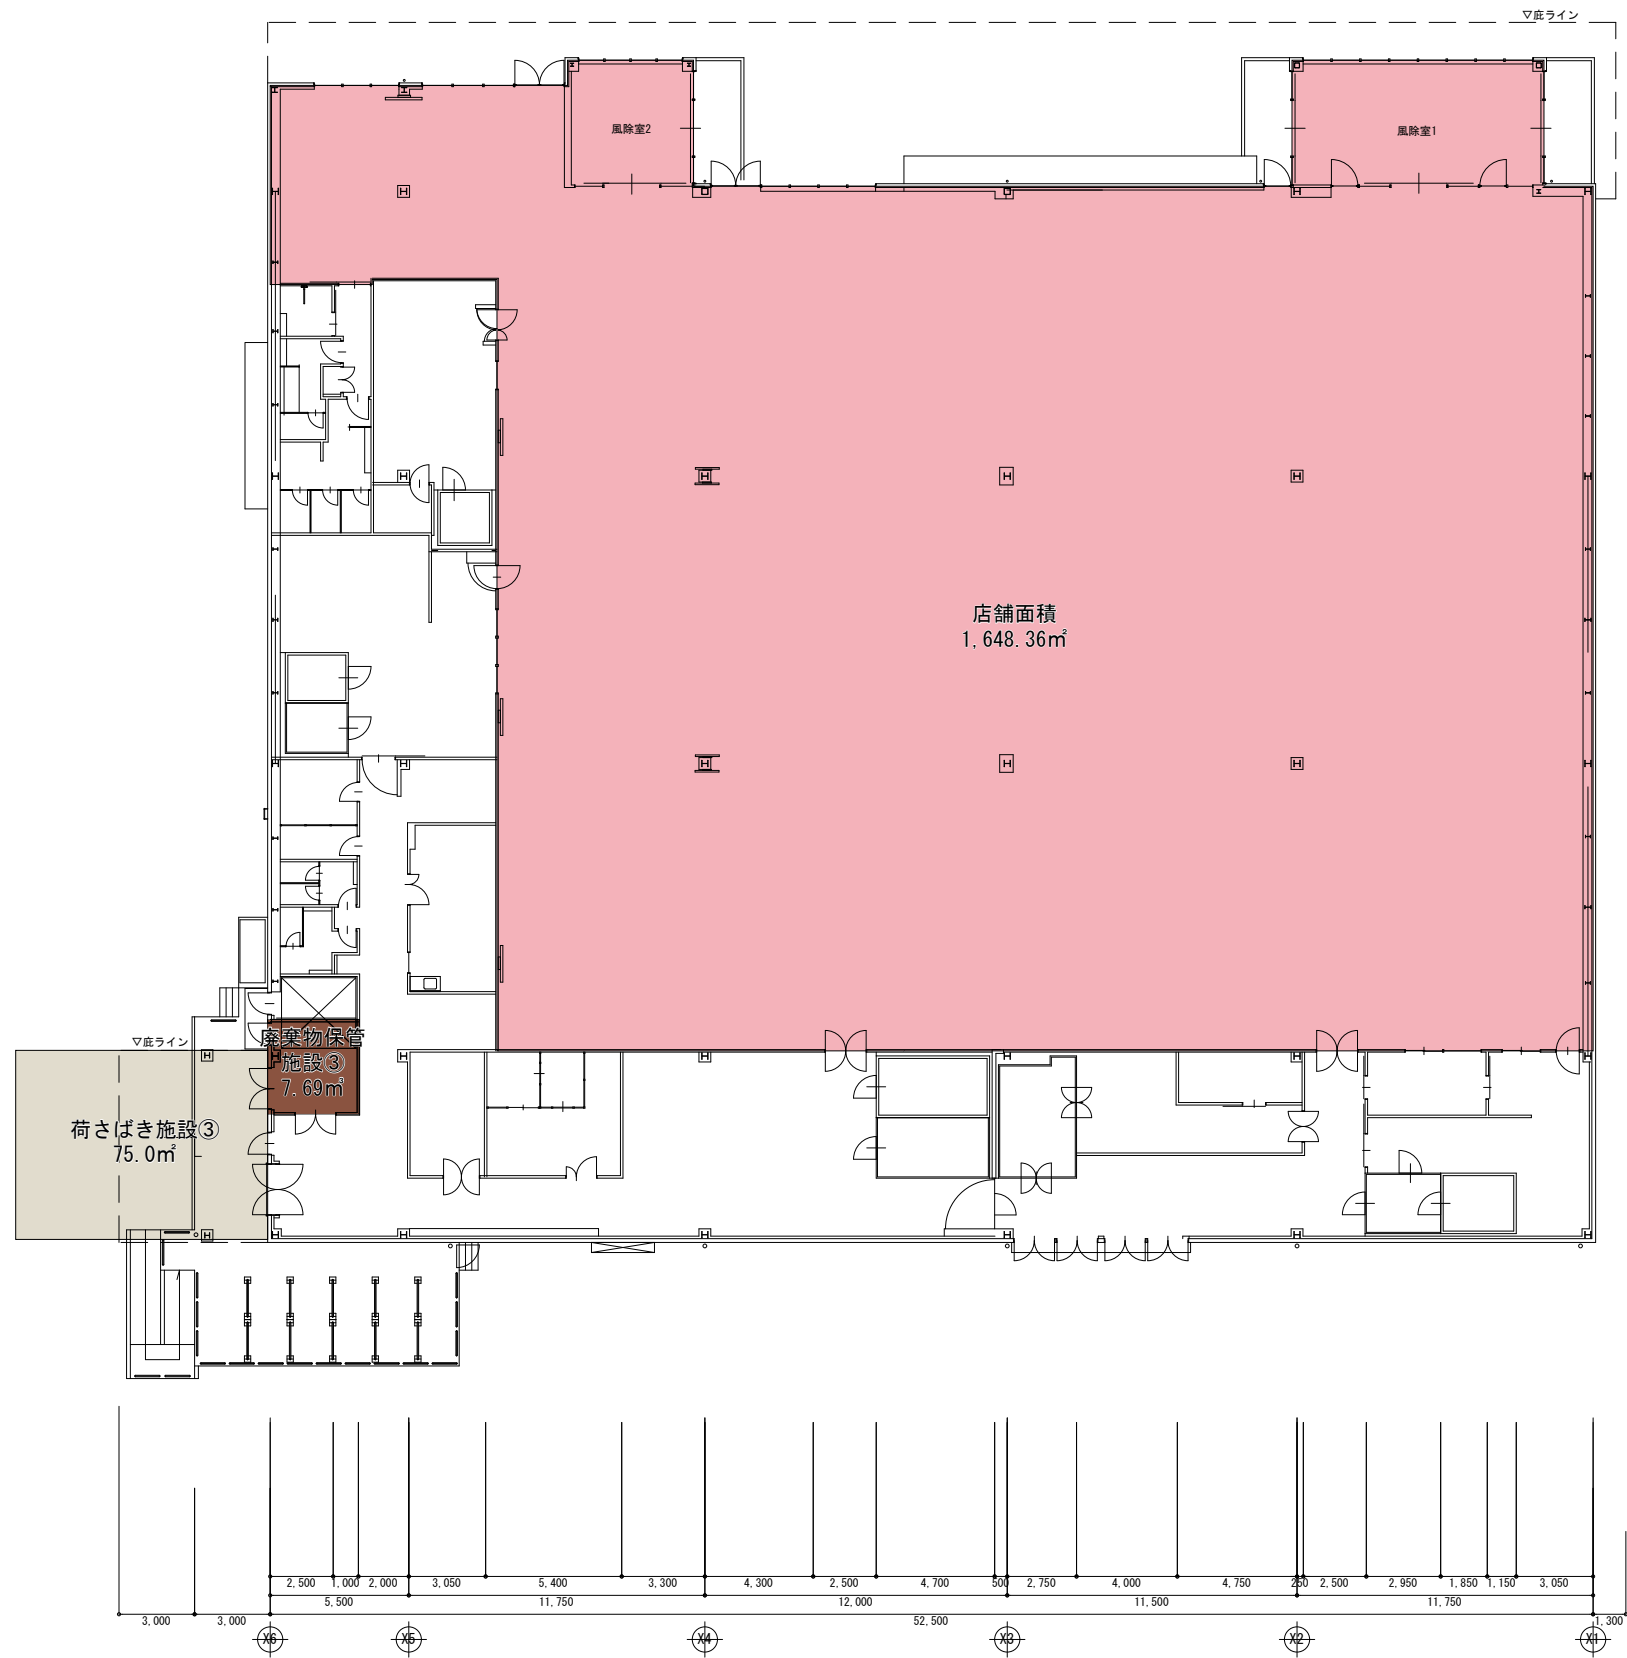



【廃棄物保管施設③】
SCALE=1:50

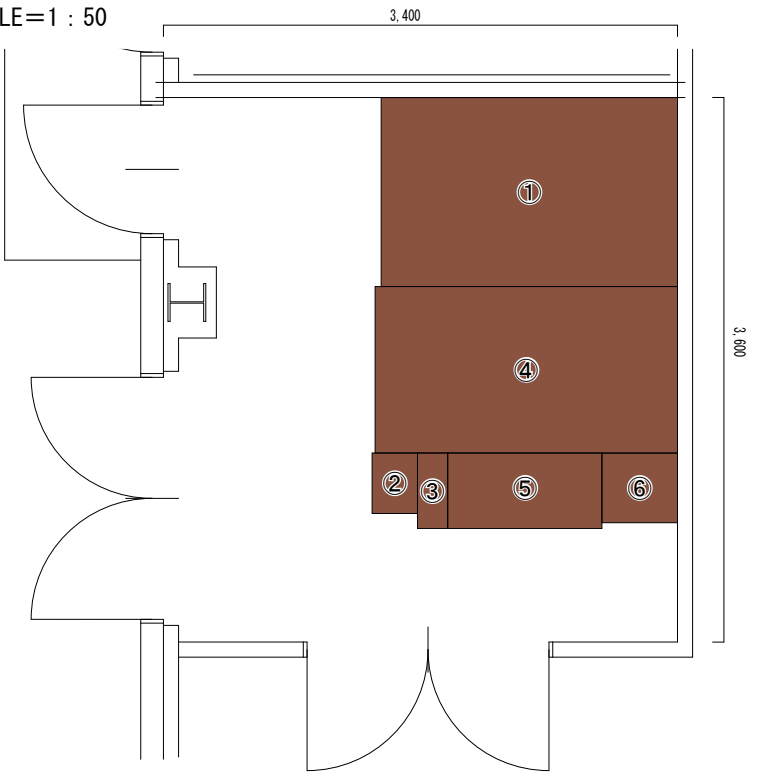

- ①紙製廃棄物
 $W1.96 \times L1.25 \times H1.40 = 3.43\text{㎡}$
- ②金属製廃棄物
 $W0.30 \times L0.40 \times H1.00 = 0.12\text{㎡}$
- ③ガラス製廃棄物
 $W0.20 \times L0.50 \times H1.00 = 0.10\text{㎡}$
- ④プラスチック製廃棄物
 $W2.00 \times L1.10 \times H1.50 = 3.30\text{㎡}$
- ⑤生ごみ等
 $W1.02 \times L0.50 \times H1.00 = 0.51\text{㎡}$
- ⑥その他可燃性廃棄物
 $W0.50 \times L0.46 \times H1.00 = 0.23\text{㎡}$
- 計 7.69㎡



凡 例	
	物販店舗
	荷さばき施設
③:10.0×7.5=75.0㎡	
	廃棄物保管施設③ 7.69㎡

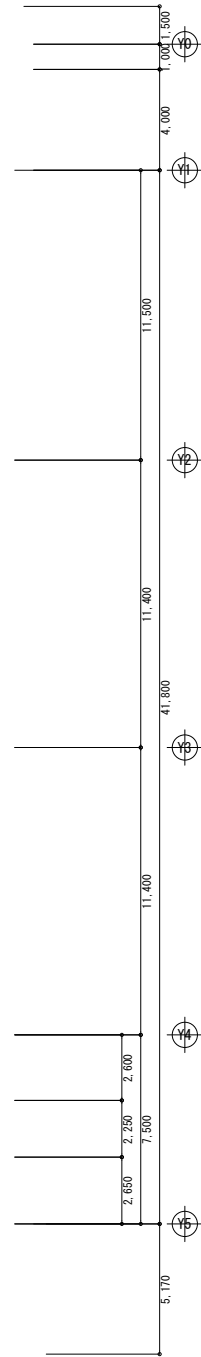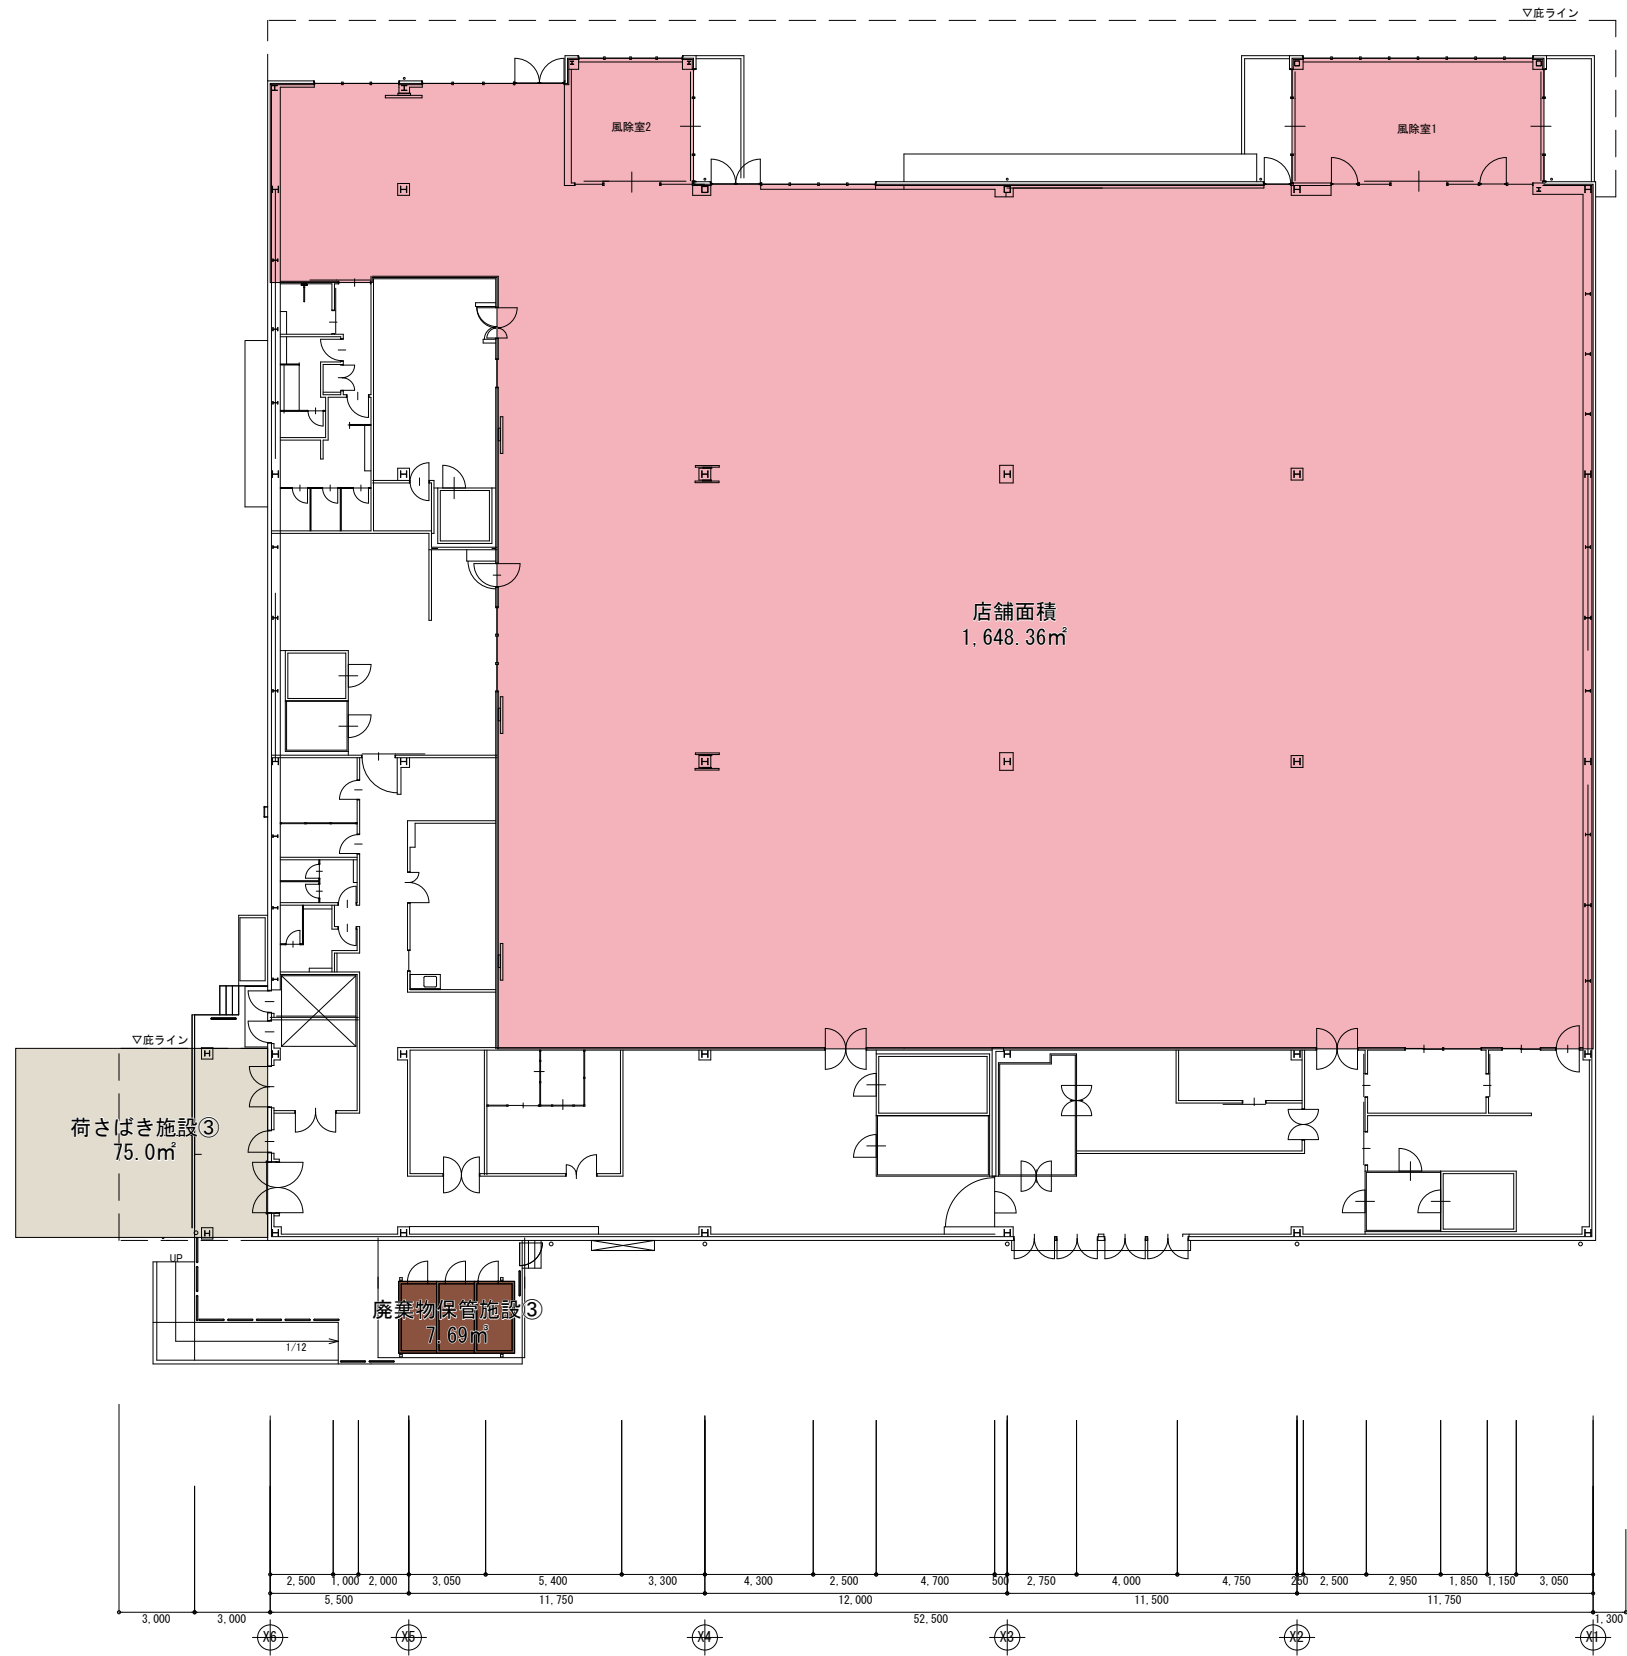

【廃棄物保管施設③】
SCALE=1:50

